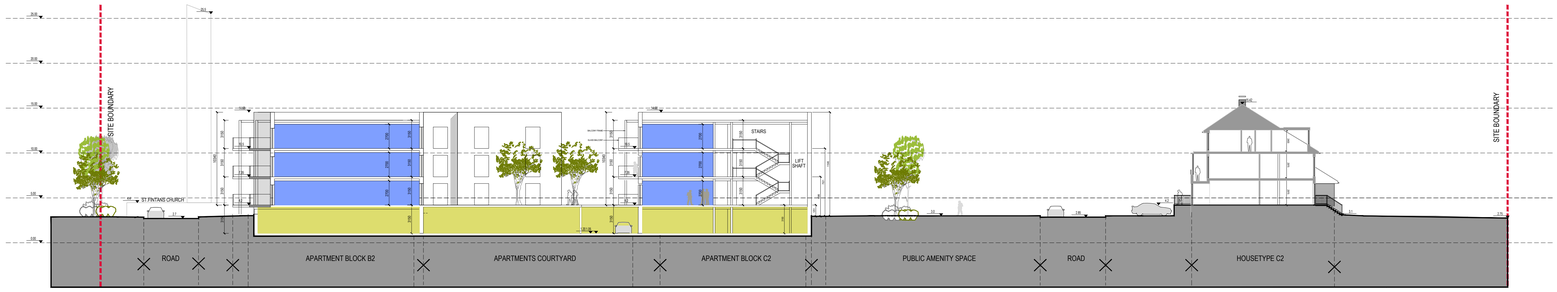

SITE SECTION 09

SCALE @ 1:200

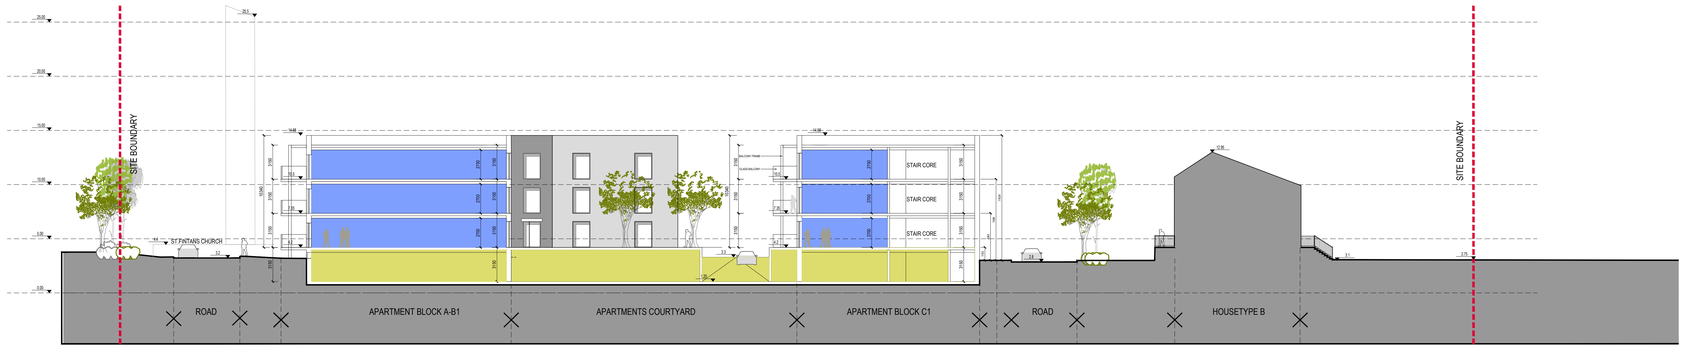

SITE SECTION 10

SCALE @ 1:200

Approved Site Sections

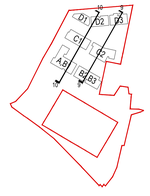

Revision Description	Date	Rev. No.	Issued by
ISSUED FOR SHD APPLICATION	27-02-2020	P1	AD

Figured dimensions only to be used. This drawing is copyright of O'Mahony Pike Architects Ltd. All information is shared as per approved use in accordance with BS1192(2007) + A2(2016), Table 5: Standard Codes for Suitability of Models and Documents. If 'Information Approval Check' is empty, this information has been shared at S0 - WIP.

o'mahony pike
architecture|urban design
email: info@omahonypike.com
tel: +353 1 202 7400
fax: +353 1 283 0822
www.omahonypike.com

Dublin
The Chapel
Mount St. Anne's
Milltown, Dublin 6
D06 XN52 Ireland

Cork
26 South Mall
Cork City
Co. Cork
T12 R2RV Ireland

Project No.:	0638	**Scale @** A0 :	1:200
Project Lead:	MH	**Date Printed:**	27-02-2020
Drawn By:	DB	**Current Rev.:**	P1
Model No.:	0638-OMP-ZZ-ZZ-DR-A-2001		
Purpose:	PL		

Project: Santa Sabina SHD - Proposed Amendments to Reg. Ref; F17A/0615

Location: Site at Santa Sabina Dominican College, Greenfield Road, Sutton, Dublin 13

Client: Parsis Ltd.

Drawing Title: Approved Site Sections

Drawing No.: 0638-OMP-ZZ-ZZ-DR-A-2003

Suitability - Checked By - Date